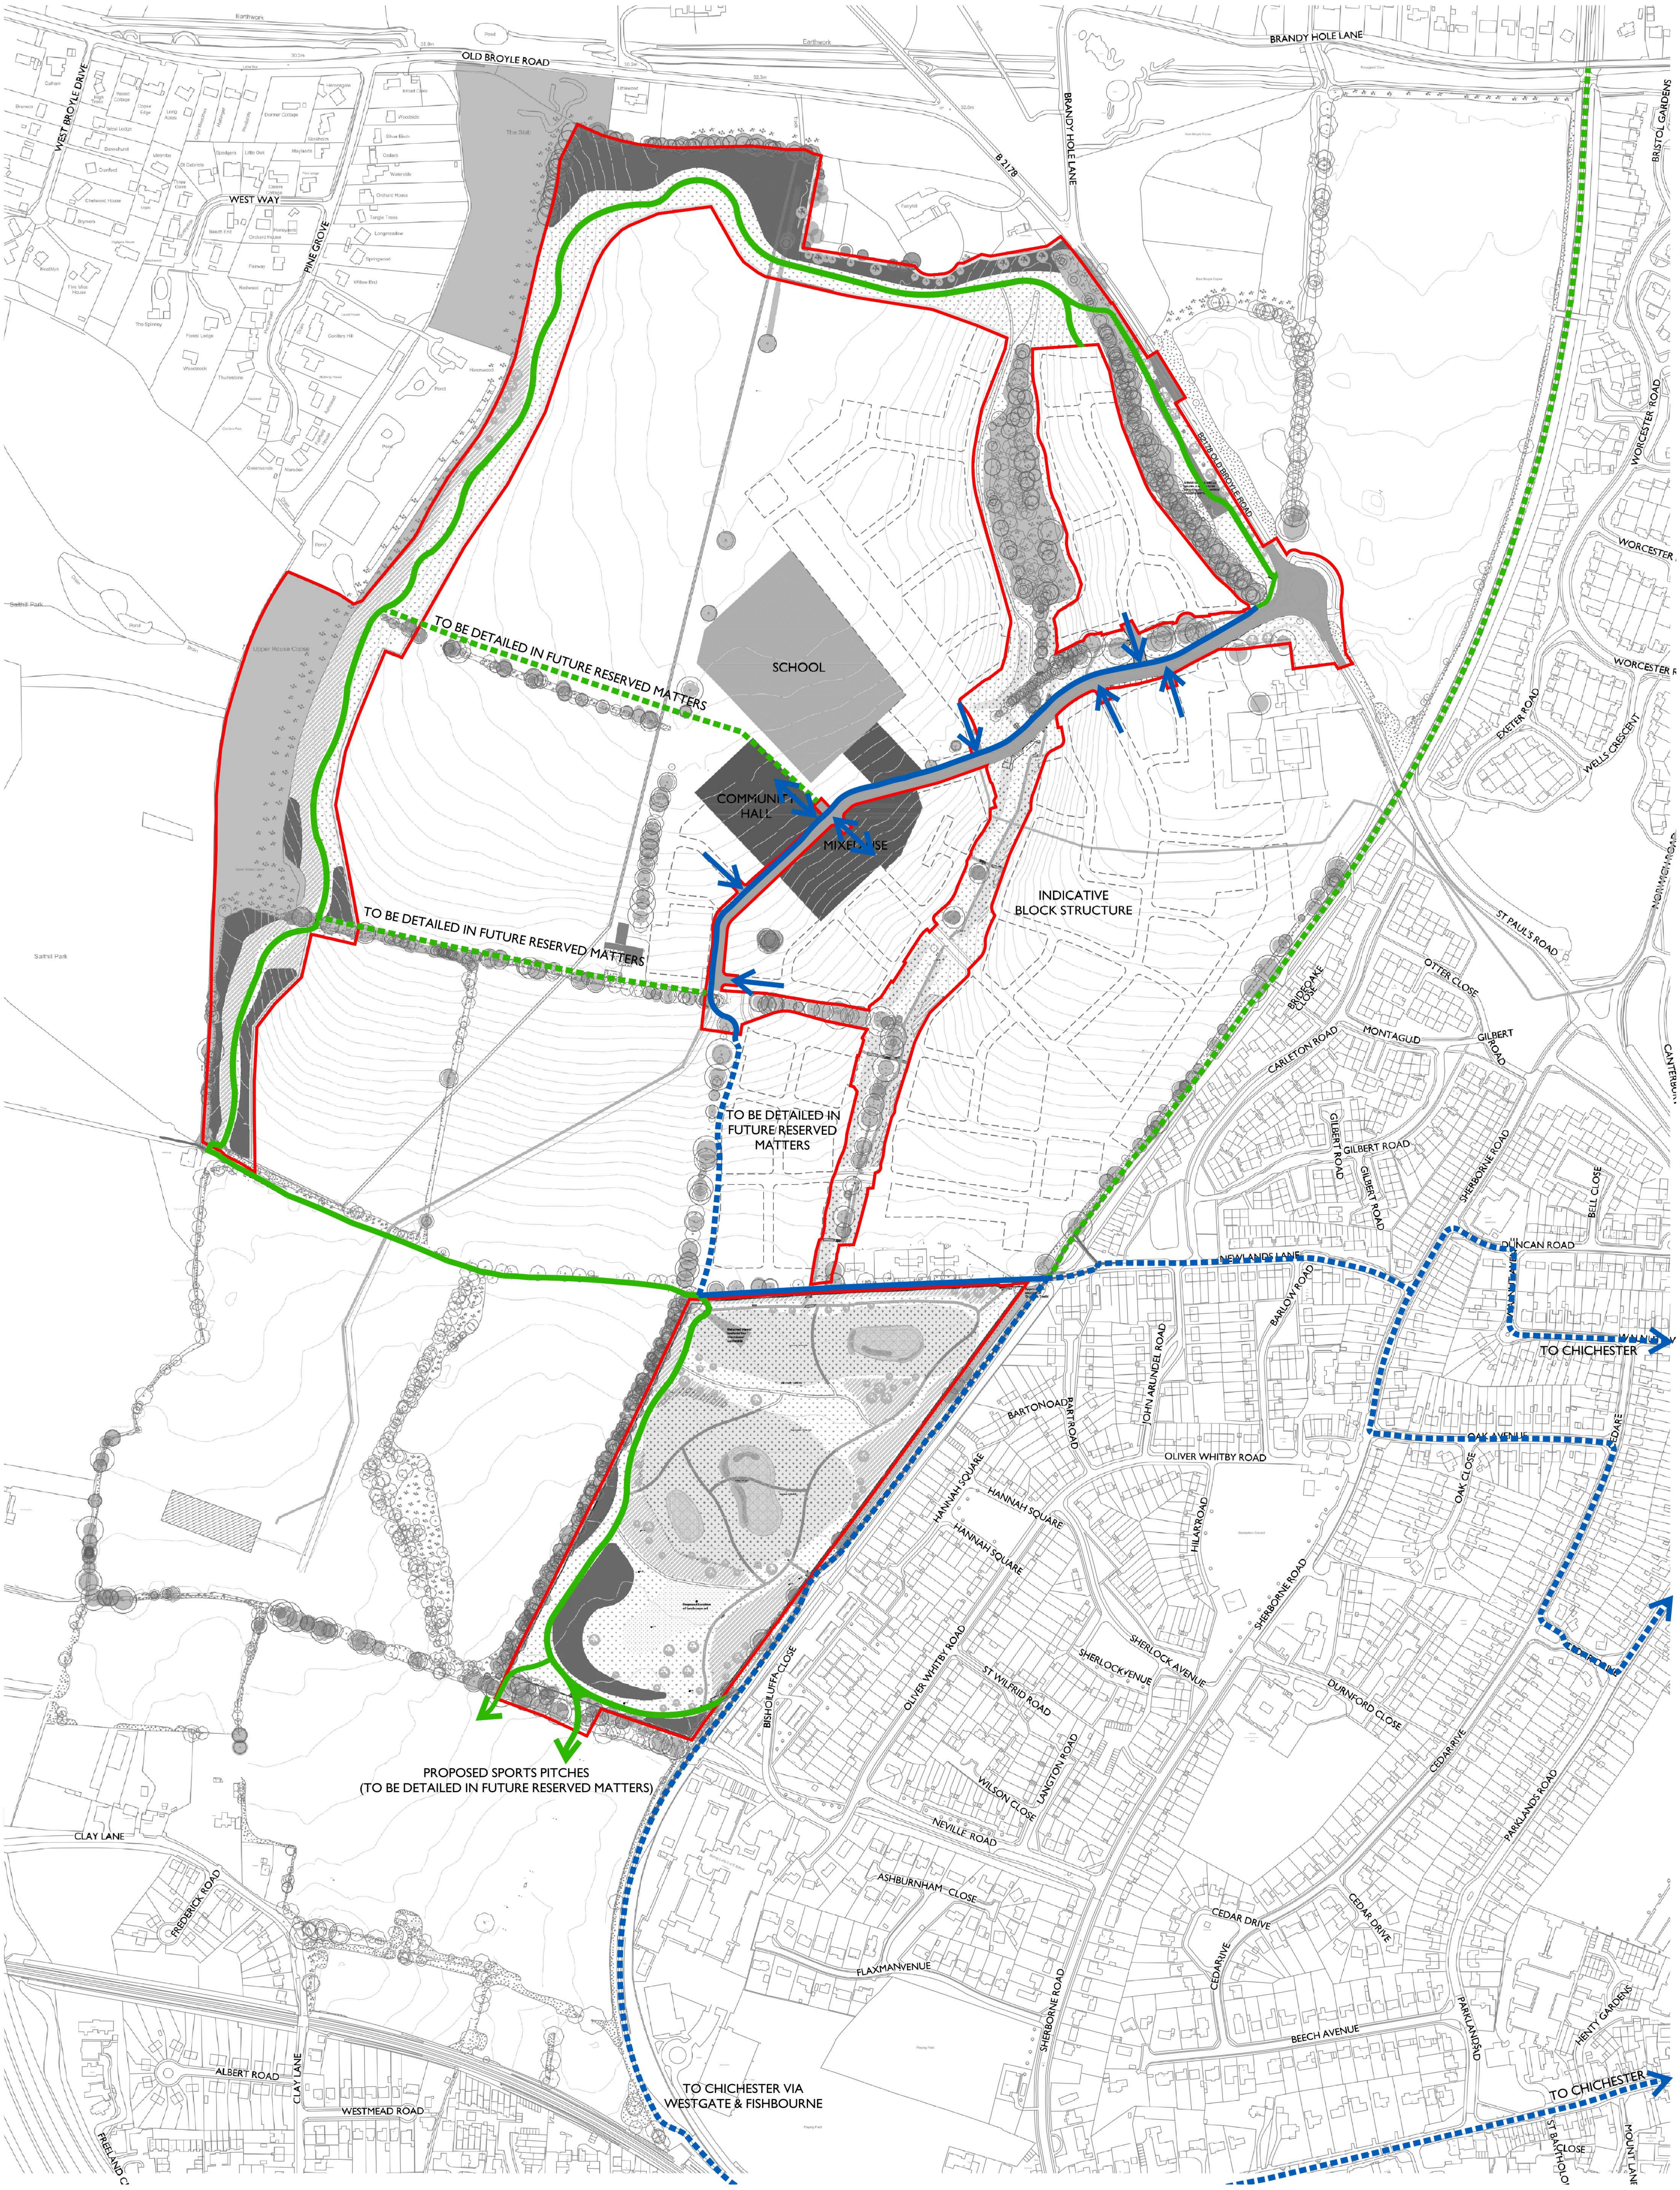

KEY

RECREATIONAL ROUTE

UTILITY ROUTE

Scale @ A0:

0 20 40 60 80 100m

Scale 1:2000

NORTH

Rev	Date	Drawn	Checked

Project: WEST OF CHICHESTER

Title: OVERALL ROUTE PLAN

Client: Linden Homes, Miller Homes

Date: AUGUST 2018

Drawn by : KD Checked by : BB

Drg No: CB_70_068_931 Rev:

COOPERBAILLIE

Cooper Baillie Limited - Connaught House, 24 Guildford Road, Bagshot, Surrey GU19 5JN - Telephone 01276 450039 - www.cooperbaillie.co.uk
This drawing and the works depicted are the copyright of Cooper Baillie Ltd. and may not be reproduced or amended except by written permission. No liability will be accepted for amendments made by other persons.